SWP3 LEGEND

Temporary Gravel Entrance / Exit	Temporary Inlet Protection
Equipment Staging Area	Dumpster
	Silt Fence
Erosion Control Blanket	Existing Contour
	Proposed Contour
Energy Dissipater	Proposed Storm Sewer
Rock Dam	Storm Water Discharge
Posted Notice of Intent	Proposed Spot Elevation
Concrete Wash-out Basin	

Existing Legend

Sign		Light Pole		Approximate Boundary Line	
SS	Stop Sign	UP	Utility Pole		Fence Line
	Gye	EM	Electric Meter		Edge of Concrete
HS	Handicap Space	EB	Electric Box		Edge of Pavement
FP	Flag Pole	WMH	Water Manhole		Edge of Gravel
PB	Pipe Ballard	WV	Water Valve		Flow Line
GV	Gas Valve	WM	Water Meter		Centerline
GM	Gas Meter	FH	Fire Hydrant	OU	Overhead Utilities
SSMH	Sanitary Manhole	AD	Area Drain	UC	Underground Communication
CO	Sewer Clean Out	AD	Area Drain	UW	Underground Water
UC Ped	Communication Box	MH	Storm Manhole	UE	Underground Electric
CMH	Communication Manhole			RCP	Reinforced Concrete Pipe
				PVC	Polyvinyl Chloride Pipe
				BPP	Black Plastic Pipe
				IE	Invert Elevation
				LS	Landscaping

LEGEND

0000.00	Existing Spot Elevation
000.00 T.C. 000.00 Gut.	Proposed Top of Curb & Gutter Elevation
100.14	Proposed Spot Elevation
99.75 99.67	Proposed Top of Curb & Gutter Elevation
473.50 T.W. 471.00 B.W.	Proposed Top of Wall & Base of Wall
XXX	Existing Contour
XXX	Proposed Contour
	Existing Storm Pipe
	Proposed Storm Sewer
CI #XXX	Curb Inlet
P-XXX	Storm Pipe
AD #XXX	Area Drain
FES XXX	Flared-End Section
XX DE	Drainage Easement

HORZ: 1"=60'

60 0 60 120

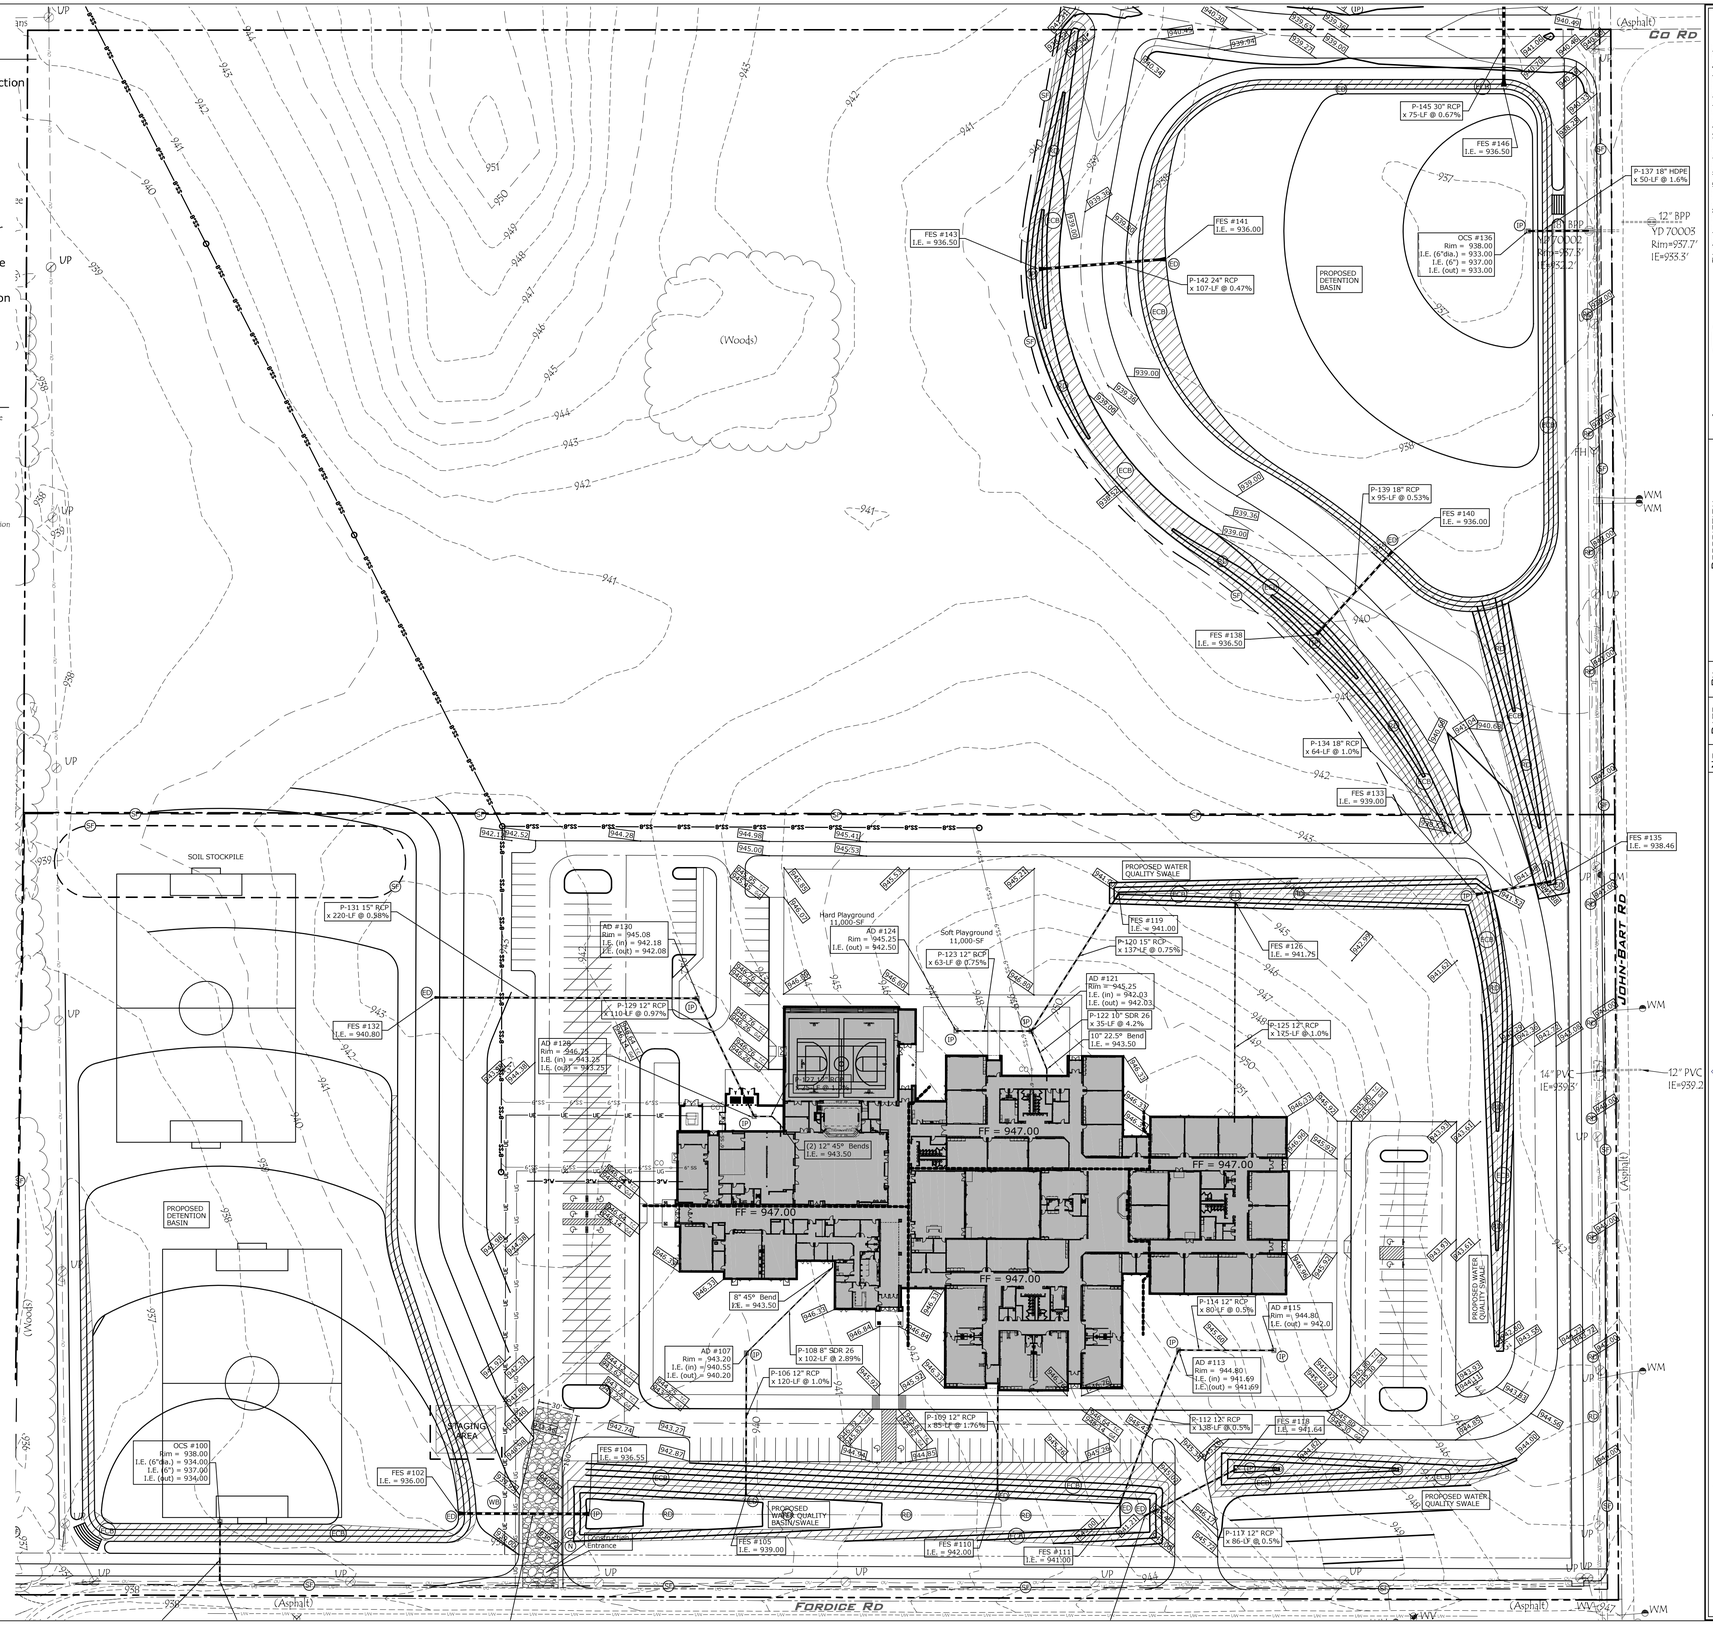

This drawing and/or specifications is provided as an instrument of service provided by Cash Waggner & Associates, PC and is intended for use on this project only. The ideas, designs, arrangements and plans indicated on these drawings, and arrangements appearing herein constitute the original and unpublished work of Cash Waggner & Associates, PC with any variations in dimensions or conditions from these drawings shall be reported to the Architect before any work is performed. Any reproduction, use or disclosure of the proprietary information contained herein without the prior written consent of the Cash Waggner & Associates, P.C. is strictly prohibited.

Written dimensions shown hereon shall take precedence over scaled dimensions. Verify dimensions and conditions on the job and report any discrepancies to Cash Waggner & Associates, PC with any variations in dimensions or conditions from these drawings shall be reported to the Architect before any work is performed. Commencement of Work constitutes verification and acceptance of all information.

Application of a material or equipment to Work installed by others constitutes acceptance of that Work and assumption of responsibility for satisfactory installation.

NATHAN R. WAGGNER REGISTERED No. 10201132 STATE OF INDIANA PROFESSIONAL ENGINEER

NO.	DATE	BY	DESCRIPTION
	mm.dd.yy	INT	Description

REVISIONS

CASH WAGGNER & ASSOCIATES, PC
CONSULTING ENGINEERING SURVEYING
WWW.CASHWAGGNER.COM
402 EAST 13 ST., SUITE 101
JASPER, IN 47546
PH: 812.634.5015
FAX: 812.634.5017

PROJECT NO.: 22-5345
DESIGNED BY: NRW
DRAWN BY: DJM
FILENAME: 5345Base
SCALE: As Shown

PROJECT: LEBANON ELEMENTARY SCHOOL NEW CONSTRUCTION
ADDRESS: JOHN-BART RD LEBANON, IN 46052
SHEET TITLE: SWP3

DATE: 05.04.23

C-104

OF: 8