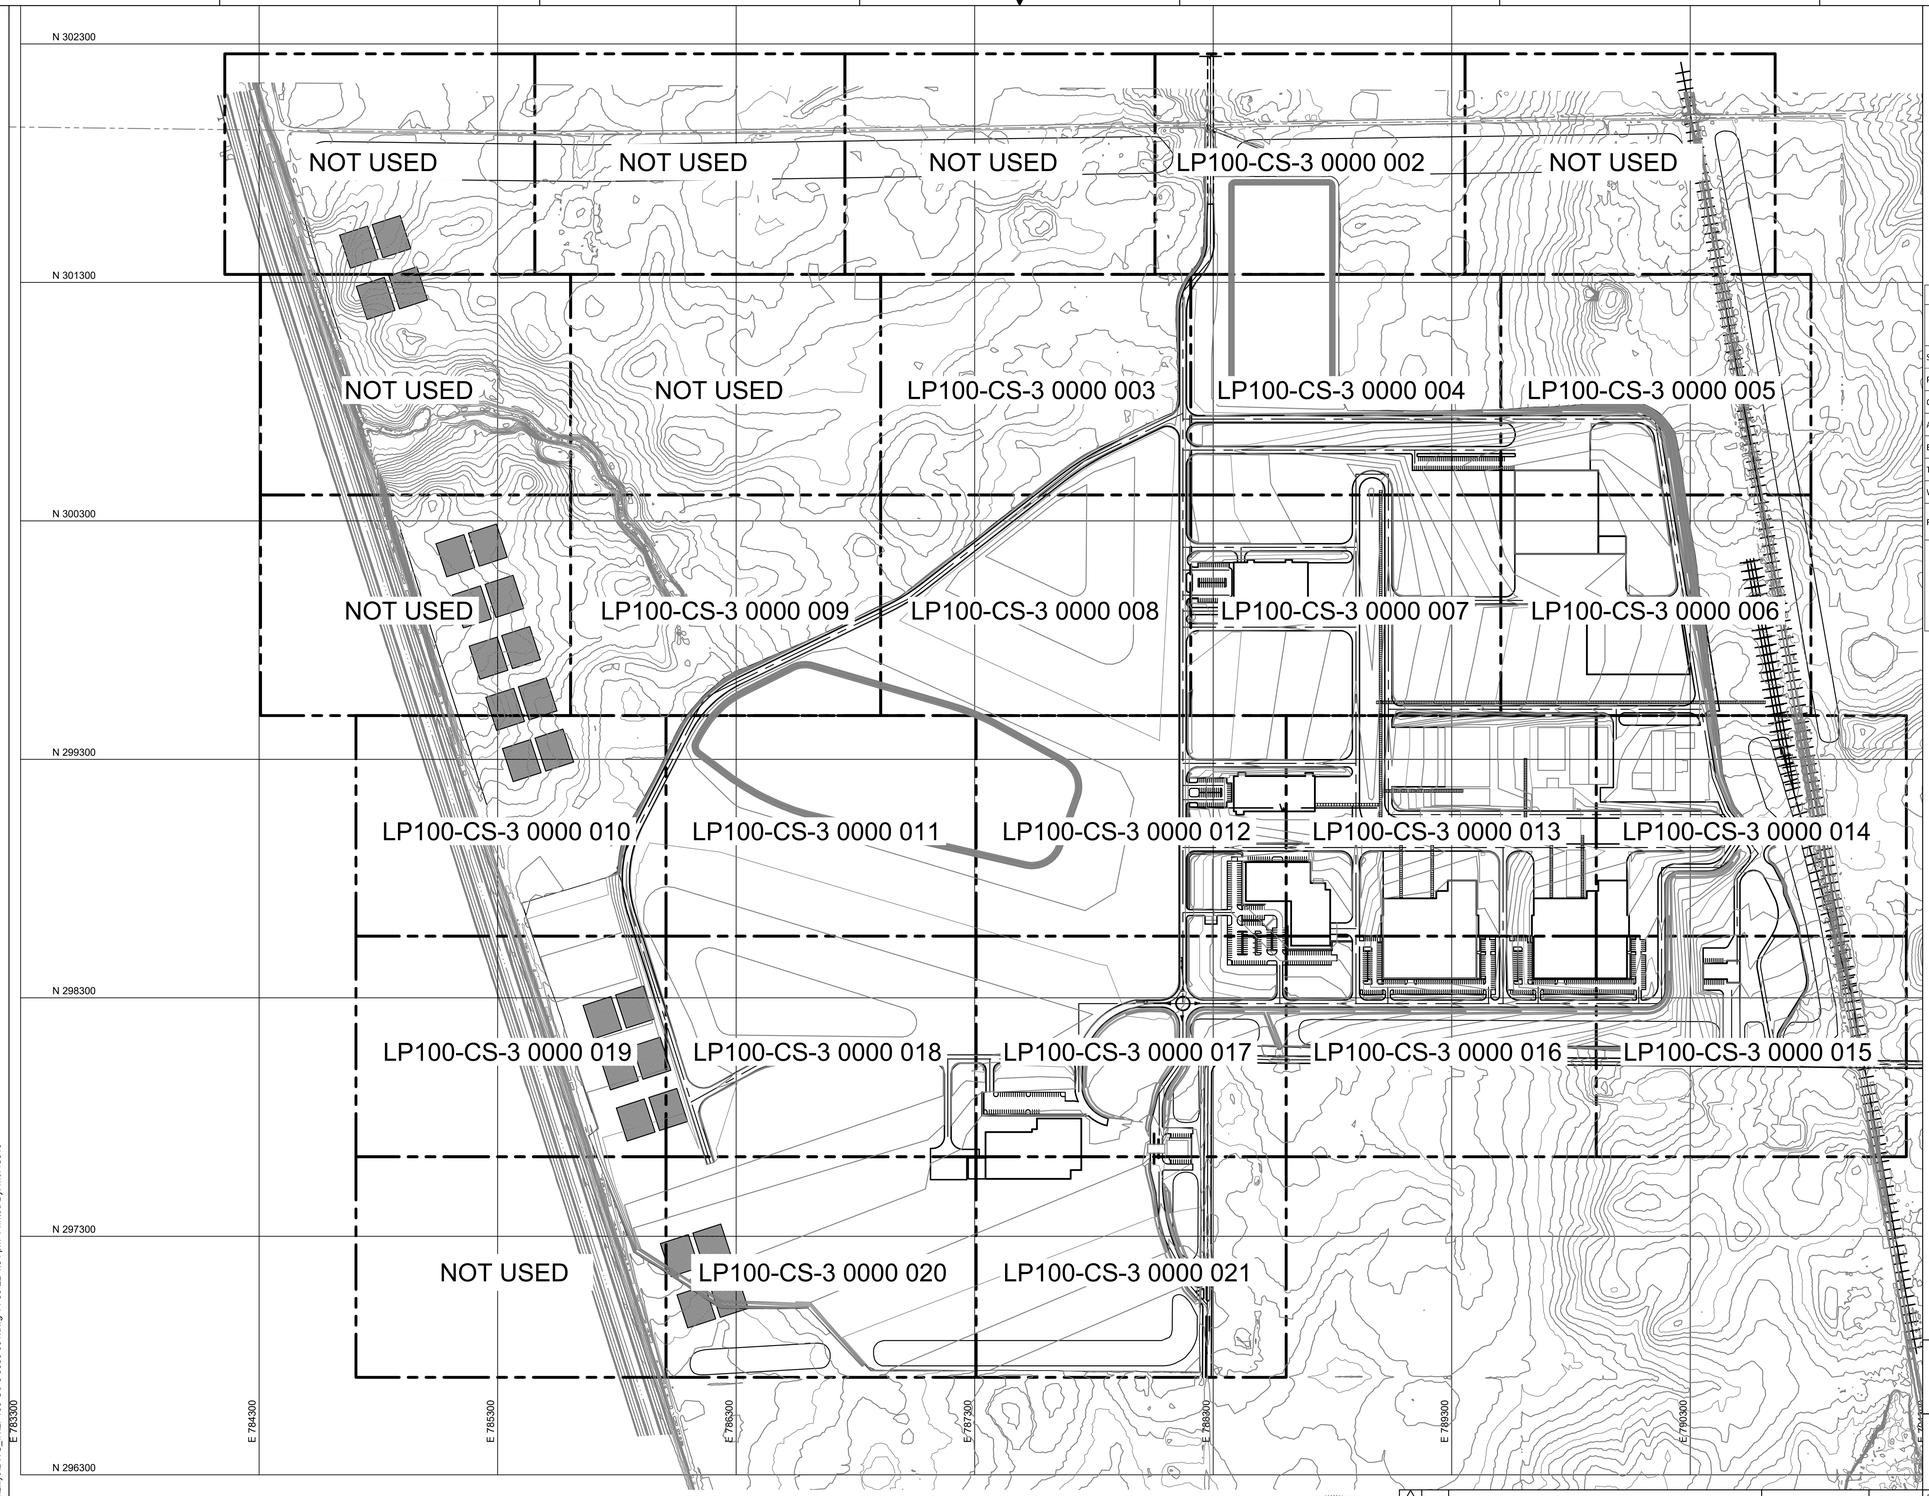

NOTES:

1. FOR GENERAL NOTES AND LEGEND REFER TO DRAWINGS LP100-CS-1 0000 002.
2. TO BE CONSISTENT WITH THE STATE LEAP PROGRAM SURVEYS, COORDINATES SHOWN ARE IN NAD88 InGCS BOONE-HENDRICKS US FEET.

PARKING REQUIREMENT FOR ELI LILLY - GRASSLAND

COMPONENT	HEADCOUNT	CITY OF LEBANON REQUIREMENT	COL-PARKING SPACES
SMALL MOLECULE	111	1 SPACE PER EMPLOYEE ON THE LARGEST SHIFT; PLUS 1 SPACE PER 10 EMPLOYEES	84.6
PEPTIDE SYNTHESIS I & II	264	1 SPACE PER EMPLOYEE ON THE LARGEST SHIFT; PLUS 1 SPACE PER 10 EMPLOYEES	198.4
OLIGIO	73	1 SPACE PER EMPLOYEE ON THE LARGEST SHIFT; PLUS 1 SPACE PER 10 EMPLOYEES	53.8
ADMIN / LAB	187	1 SPACE PER EMPLOYEE ON THE LARGEST SHIFT; PLUS 1 SPACE PER 10 EMPLOYEES	143.2
EC&U	60	1 SPACE PER EMPLOYEE ON THE LARGEST SHIFT; PLUS 1 SPACE PER 10 EMPLOYEES	41
TANK FARM	56	1 SPACE PER EMPLOYEE ON THE LARGEST SHIFT; PLUS 1 SPACE PER 10 EMPLOYEES	24.05
WAREHOUSE/ MAINTENCE	81	1 SPACE PER EMPLOYEE ON THE LARGEST SHIFT; PLUS 1 SPACE PER 10 EMPLOYEES	57.6
FIRE STATION	7	1 SPACE PER FULL-TIME EMPLOYEE PLUS 1 SPACE PER 3 VOLUNTEERS ON A NORMAL SHIFT PLUS SPACE TO ACCOMMODATE ALL VEHICLES FOR THIS USE	5
		TOTAL PARKING NEED:	607.65
		ALL NONRESIDENTIAL USES SHALL PROVIDE ONE DESIGNATED BICYCLE PARKING AREA FOR EVERY TWENTY-FVE (25) VEHICLE PARKING SPACES REQUIRED BY THIS ORDINANCE, WITH A MINIMUM PROVISION FOR TWO (2) BICYCLE SPACES.	24.306
		ELETRICAL VEHICLES	TBD

N

PRELIMINARY
NOT FOR CONSTRUCTION

0 150' 300' 600' 900' 1200' 1500'

SCALE: 1"=300'

FLUOR

Lilly

PROJECT NO: B1LG

DRAFTED BY	
DESIGNED BY	
CHECKED BY	
APPROVED BY	

CIVIL
SITE PLAN
OVERALL

WILMER RICHARD HALL JR. REGISTERED No. 12100685 STATE OF INDIANA PROFESSIONAL ENGINEER
11/30/2022

REV	ZONE	PROJECT NUMBER / DESCRIPTION	CHANGE CONTROL	DATE
B		ISSUED FOR PERMIT		02-DEC-2022
A		ISSUED FOR REVIEW		17-NOV-2022

REVISIONS

CONFIDENTIAL INFORMATION
THIS DRAWING AND THE IDEAS AND DESIGNS SHOWN THEREON ARE THE EXCLUSIVE PROPERTY OF ELI LILLY AND COMPANY AND ARE NOT TO BE USED, REPRODUCED OR DISCLOSED, EITHER IN WHOLE OR IN PART, WITHOUT THE WRITTEN CONSENT OF ELI LILLY AND COMPANY.

SYSTEM TYPE		EDIFICE/BUILDING	LEVEL/FLOOR
SUB DISCIPLINE / LOCATION CODE	LOCATION/GRID	CCI CODE	PROJECT NAME: LILLY LEBANON
CRITICAL QUALITY	ENTERPRISE GROUP	DRAWING INTENTION	DRAWING SCALE: 1":300'
CRITICAL BUSINESS	EQUIPMENT CLASSIFICATION	ALTERNATE DOCUMENT ID	MERIDIAN REV
CRITICAL HSE	VENDOR	DOCUMENT ID	
NON-CRITICAL	ENGINEERING AGENCY DOC ID	LP100-CS-3 0000 001	

IF YOU ARE USING A PRINTED COPY OF THIS DOCUMENT, IT IS AN UNCONTROLLED PRINT. CONFIRM WITH THE OFFICIAL "ELECTRONIC RECORD" DOCUMENT IN THE GLOBAL ENGINEERING CONTENT MANAGEMENT SYSTEM.

G:\210_CIVIL\210H_TOPICAL_FILE\Lilly\DWG_IN\LP100-CS-3 0000 001.dwg 11-30-22 4:34 pm Printed By: mor18316

IF YOU ARE USING A PRINTED COPY OF THIS DOCUMENT, IT IS AN UNCONTROLLED PRINT. CONFIRM WITH THE OFFICIAL "ELECTRONIC RECORD" DOCUMENT IN THE GLOBAL ENGINEERING CONTENT MANAGEMENT SYSTEM.