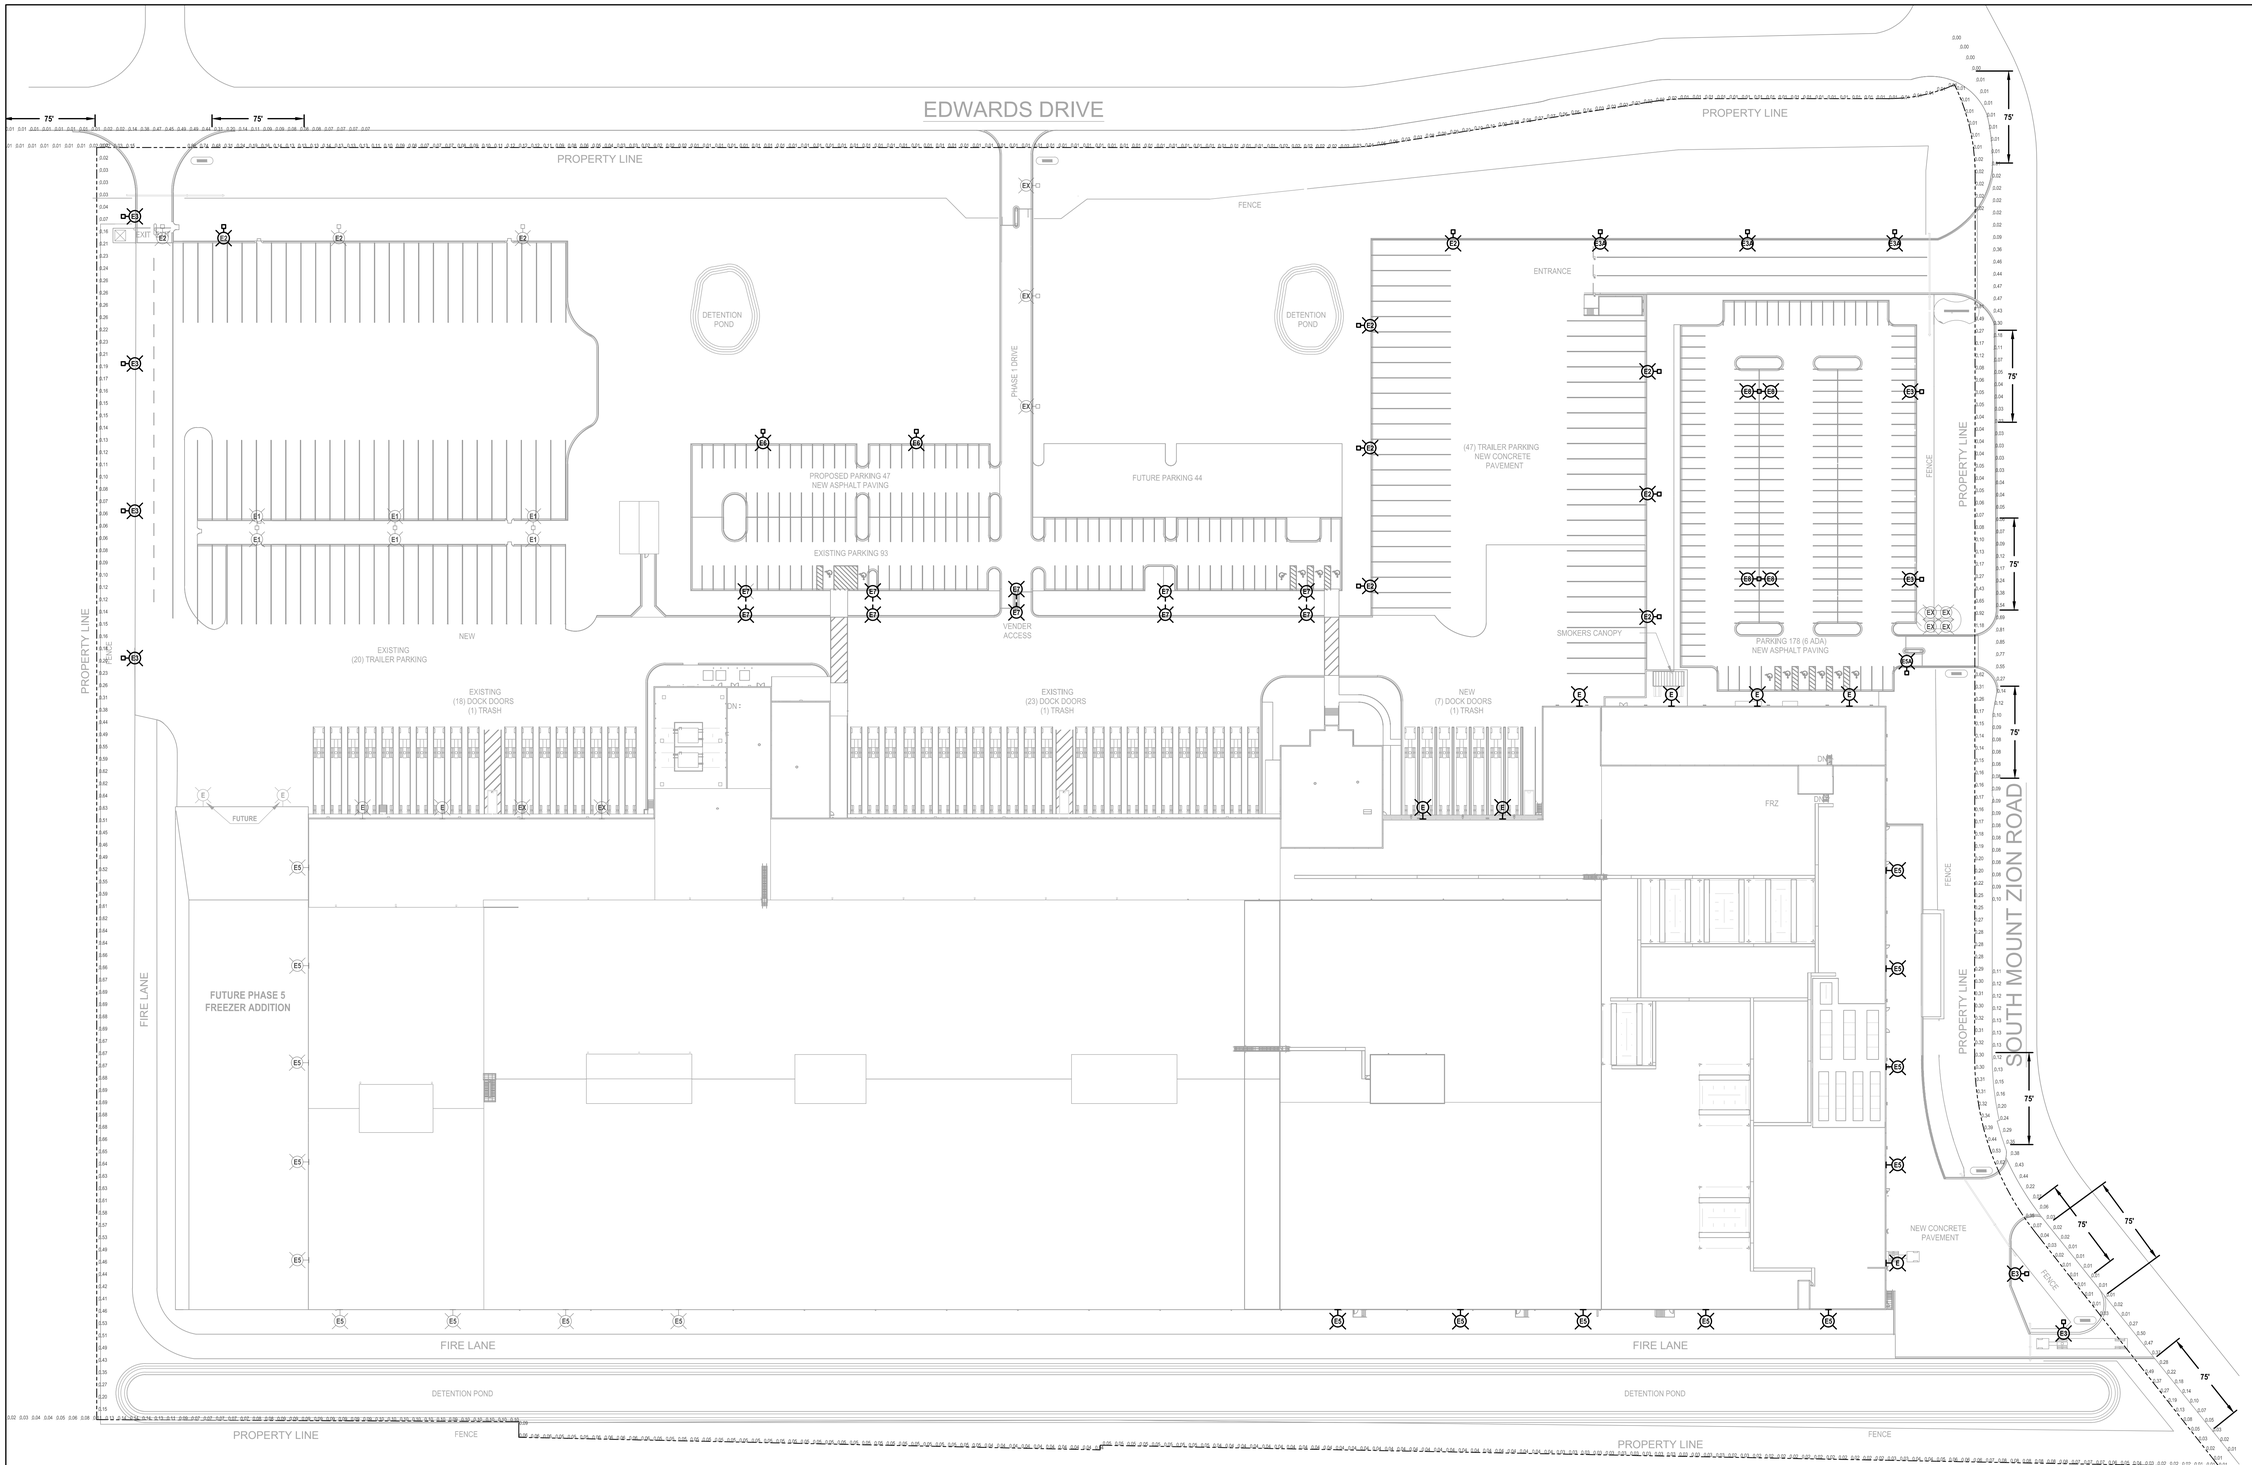

PROPERTY LINE PHOTOMETRIC SITE PLAN

SCALE: 1"=50'-0"

PROGRESS NOT FOR CONSTRUCTION

KORNACKI & ASSOCIATES, INC.
Electrical Design Consultants
(262) 784-3323
2845 S. Moorland Rd., New Berlin, WI 53151

UNITED STATES COLD STORAGE®

No.	Revision	Date
	PROGRESS	11/06/2023
	SITE PLAN APPROVAL	12/07/2023
	USCS GMP BID SET	12/11/2023
	GMP 2.0	12/15/2023
	DATE PLAN COMMISSION	01/05/24

PROJECT: UNITED STATES COLD STORAGE
415 SOUTH MT. ZION ROAD
LEBANON, INDIANA

DRAWING: PROPERTY LINE PHOTOMETRIC SITE PLAN

United Insulated — STRUCTURES — UISC, LLC
5430 ST. CHARLES ROAD, BERKELEY, ILLINOIS 60163 (708) 544-8200

I HEREBY CERTIFY THAT THIS PLAN, SPECIFICATION, OR REPORT WAS PREPARED BY ME OR UNDER MY DIRECT SUPERVISION AND THAT I AM A DULY REGISTERED ARCHITECT UNDER THE LAWS OF THE STATE OF INDIANA AS SIGNIFIED BY MY HAND AND SEAL.

© COPYRIGHT: 2023
UISC LLC
THIS DRAWING IS THE PROPERTY OF:
UISC LLC
IT IS SUBMITTED IN CONFIDENCE AND ANY UNAUTHORIZED USE IS STRICTLY NOT PERMITTED

DATE JANUARY 05, 2024

DRAWING NO.

E1.2

K&A #23155