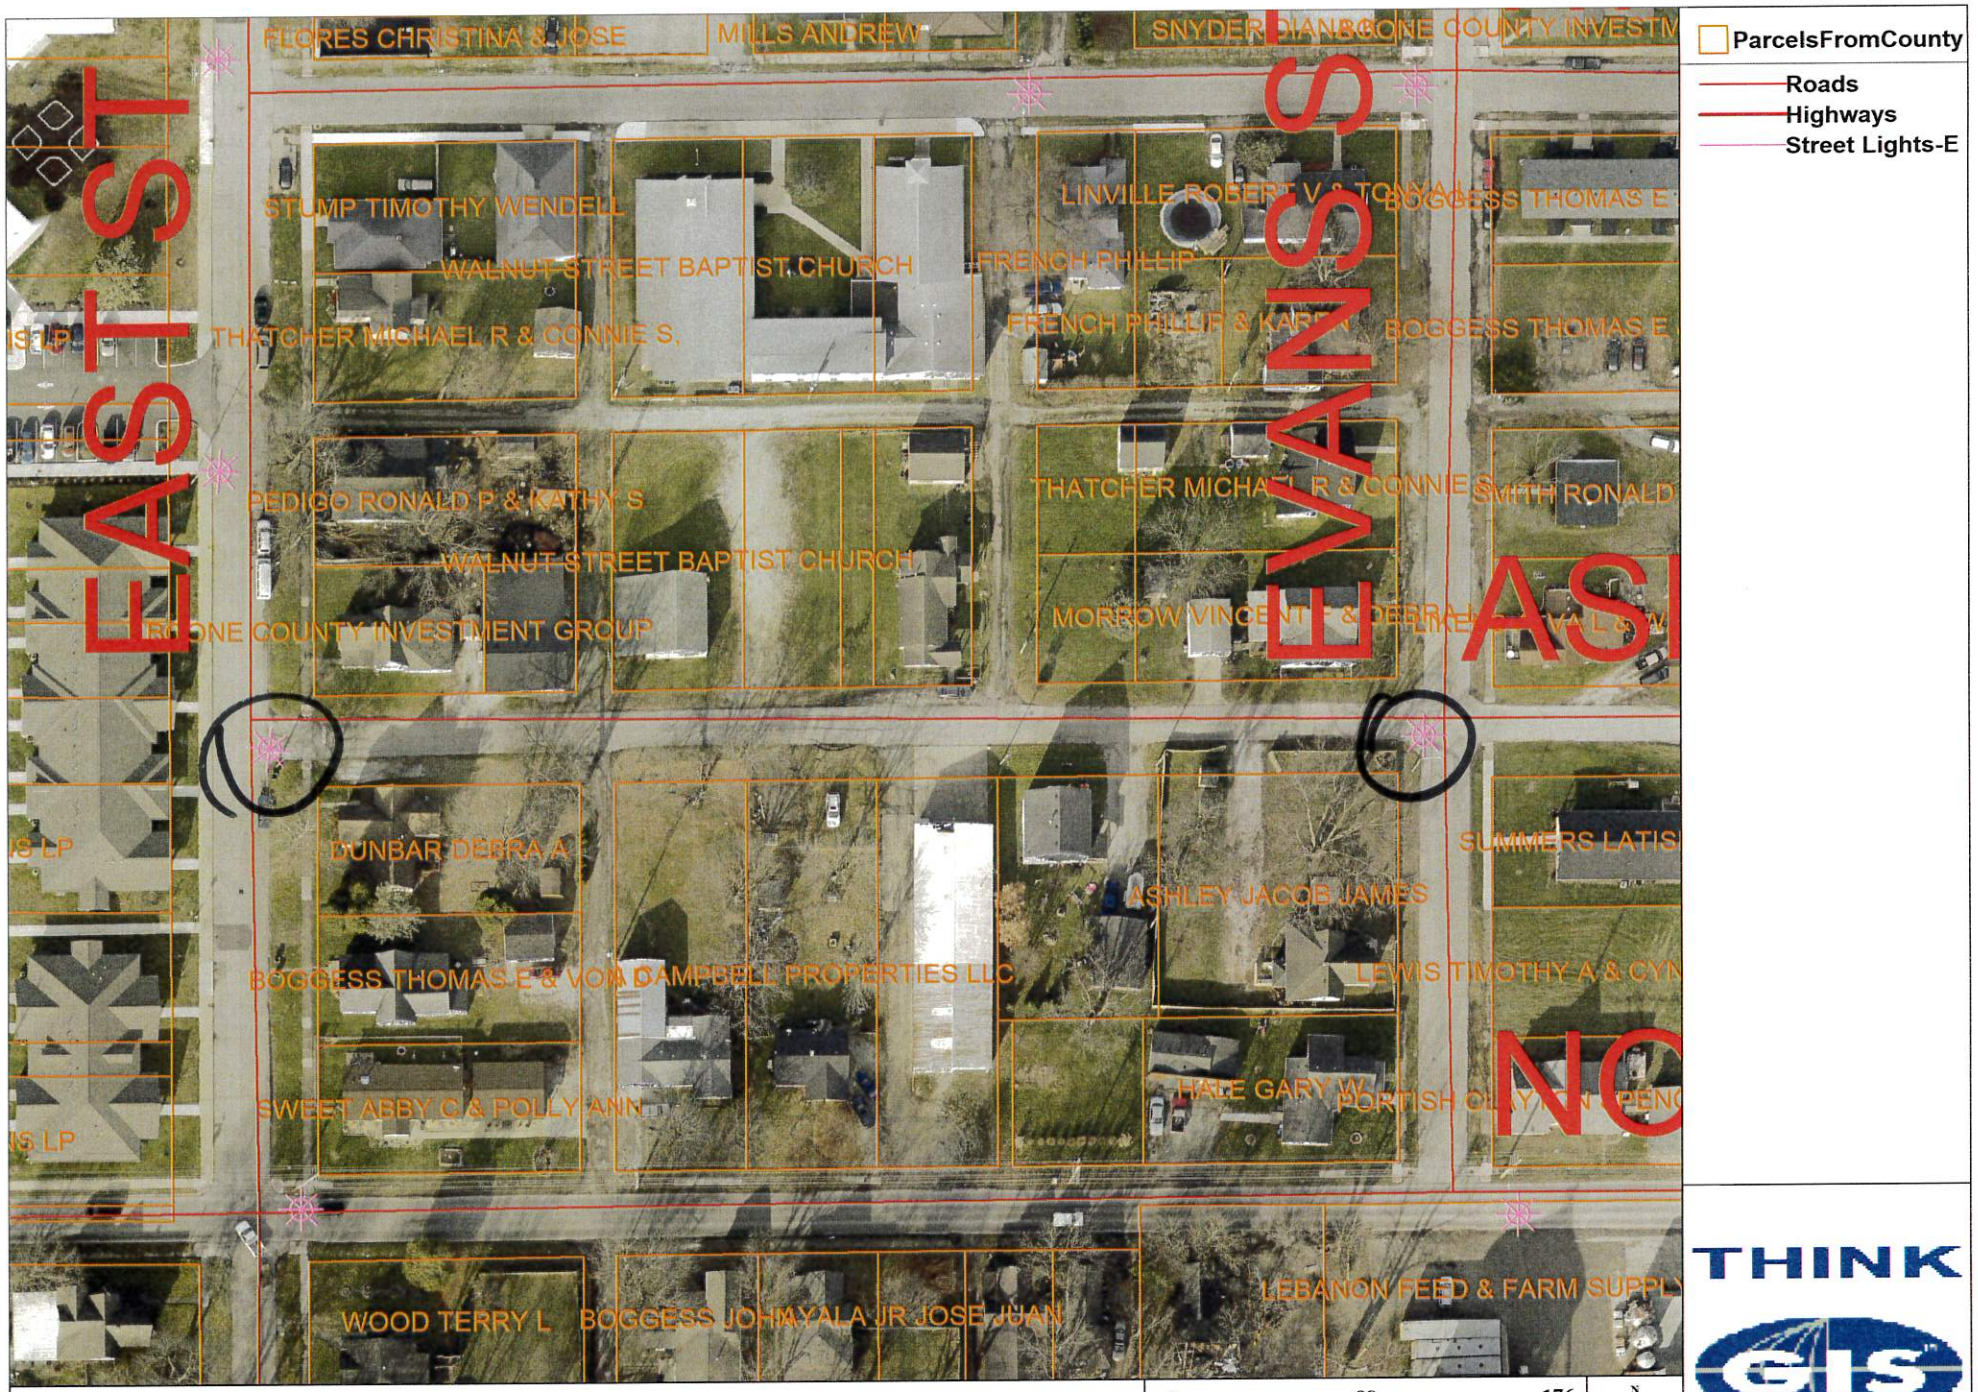

O - Existing Street Lights