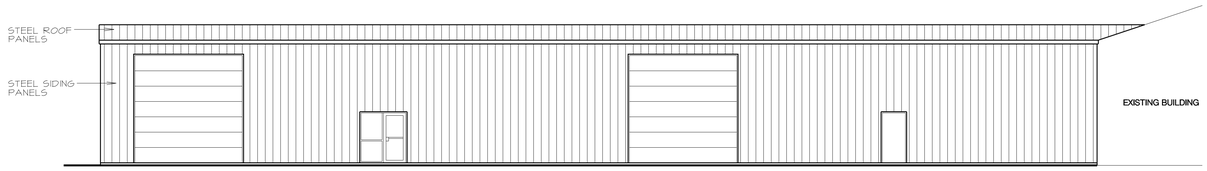

SOUTH ELEVATION

1/8"=1'-0"

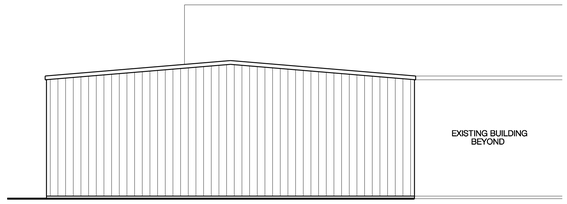

WEST ELEVATION

1/8"=1'-0"

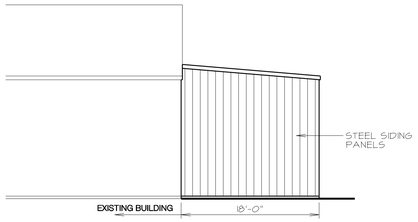

EAST ELEVATION

1/8"=1'-0"

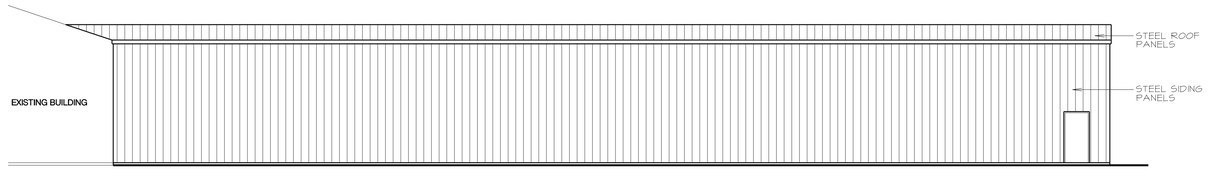

NORTH ELEVATION

1/8"=1'-0"

REVISIONS

PROJECT: NEW ADDITION

1334 WEST MAIN BUILDING

1334 WEST MAIN STREET
LEBANON, INDIANA

aetinc.robt@gmail.com
AUTOMATED ENGINEERING TECHNOLOGY
AET INC.
12358 HOOSIER ROAD
FISHERS, IN 46037
PH 317-842-5003 FX 317-842-5458

SHEET TITLE: ELEVATIONS

DRAWN DAVE
CHECKED
COMM
DATE 08/10/2023

SHEET A2 OF

KENNETH D. KAUFMAN
REGISTERED
No. 6801260
STATE
INDIANA
PROFESSIONAL ENGINEER

THESE DESIGNS AND DRAWINGS ARE PROTECTED BY FEDERAL COPYRIGHT LAWS AND MAY NOT BE COPIED, REPRODUCED, MODIFIED, DISTRIBUTED OR USED IN ANY OTHER WAY WITHOUT THE SPECIFIC CONSENT OF AET, INC., THE COPYRIGHT OWNER