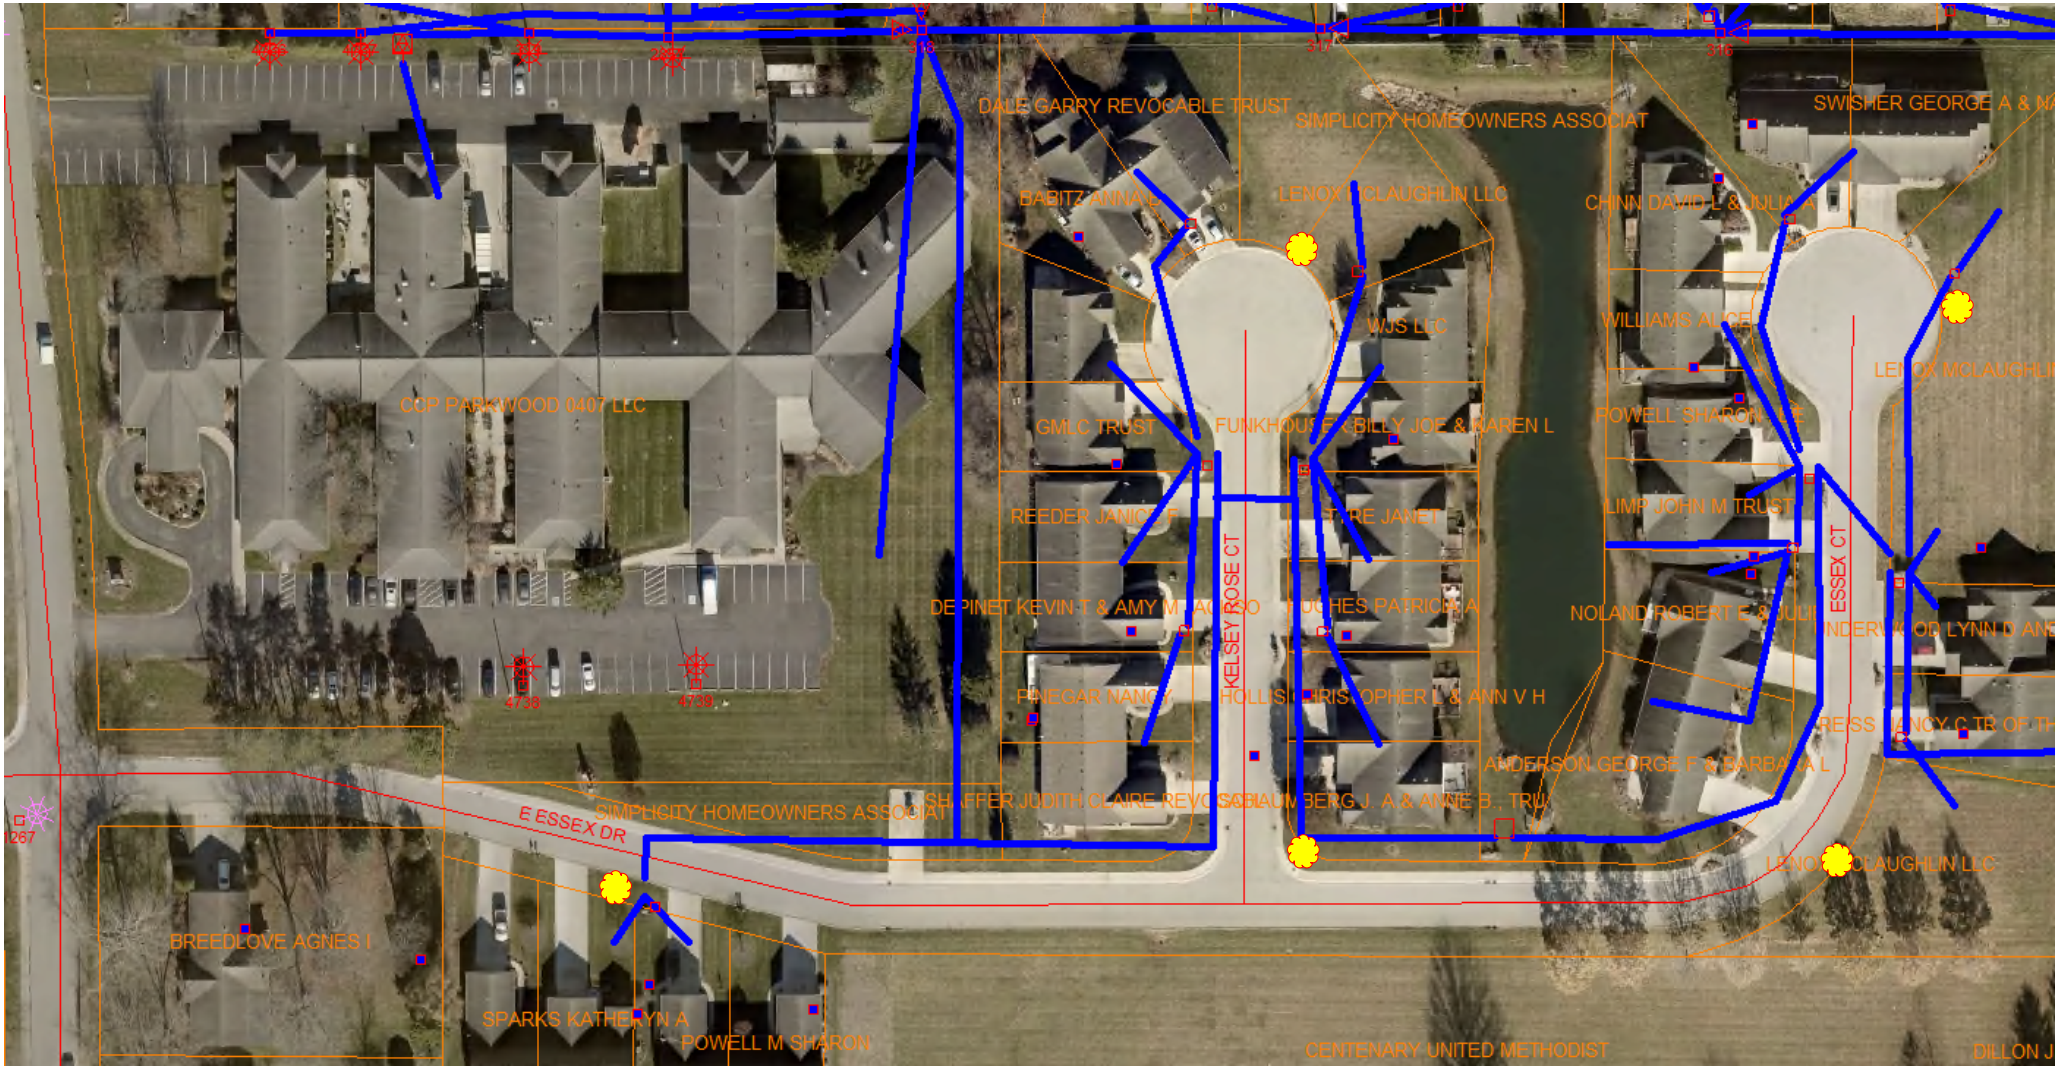

SIMPLILCITY LIGHTING LAYOUT

NOT TO SCALE

APPROXIMATE STREET LIGHT LOCATION