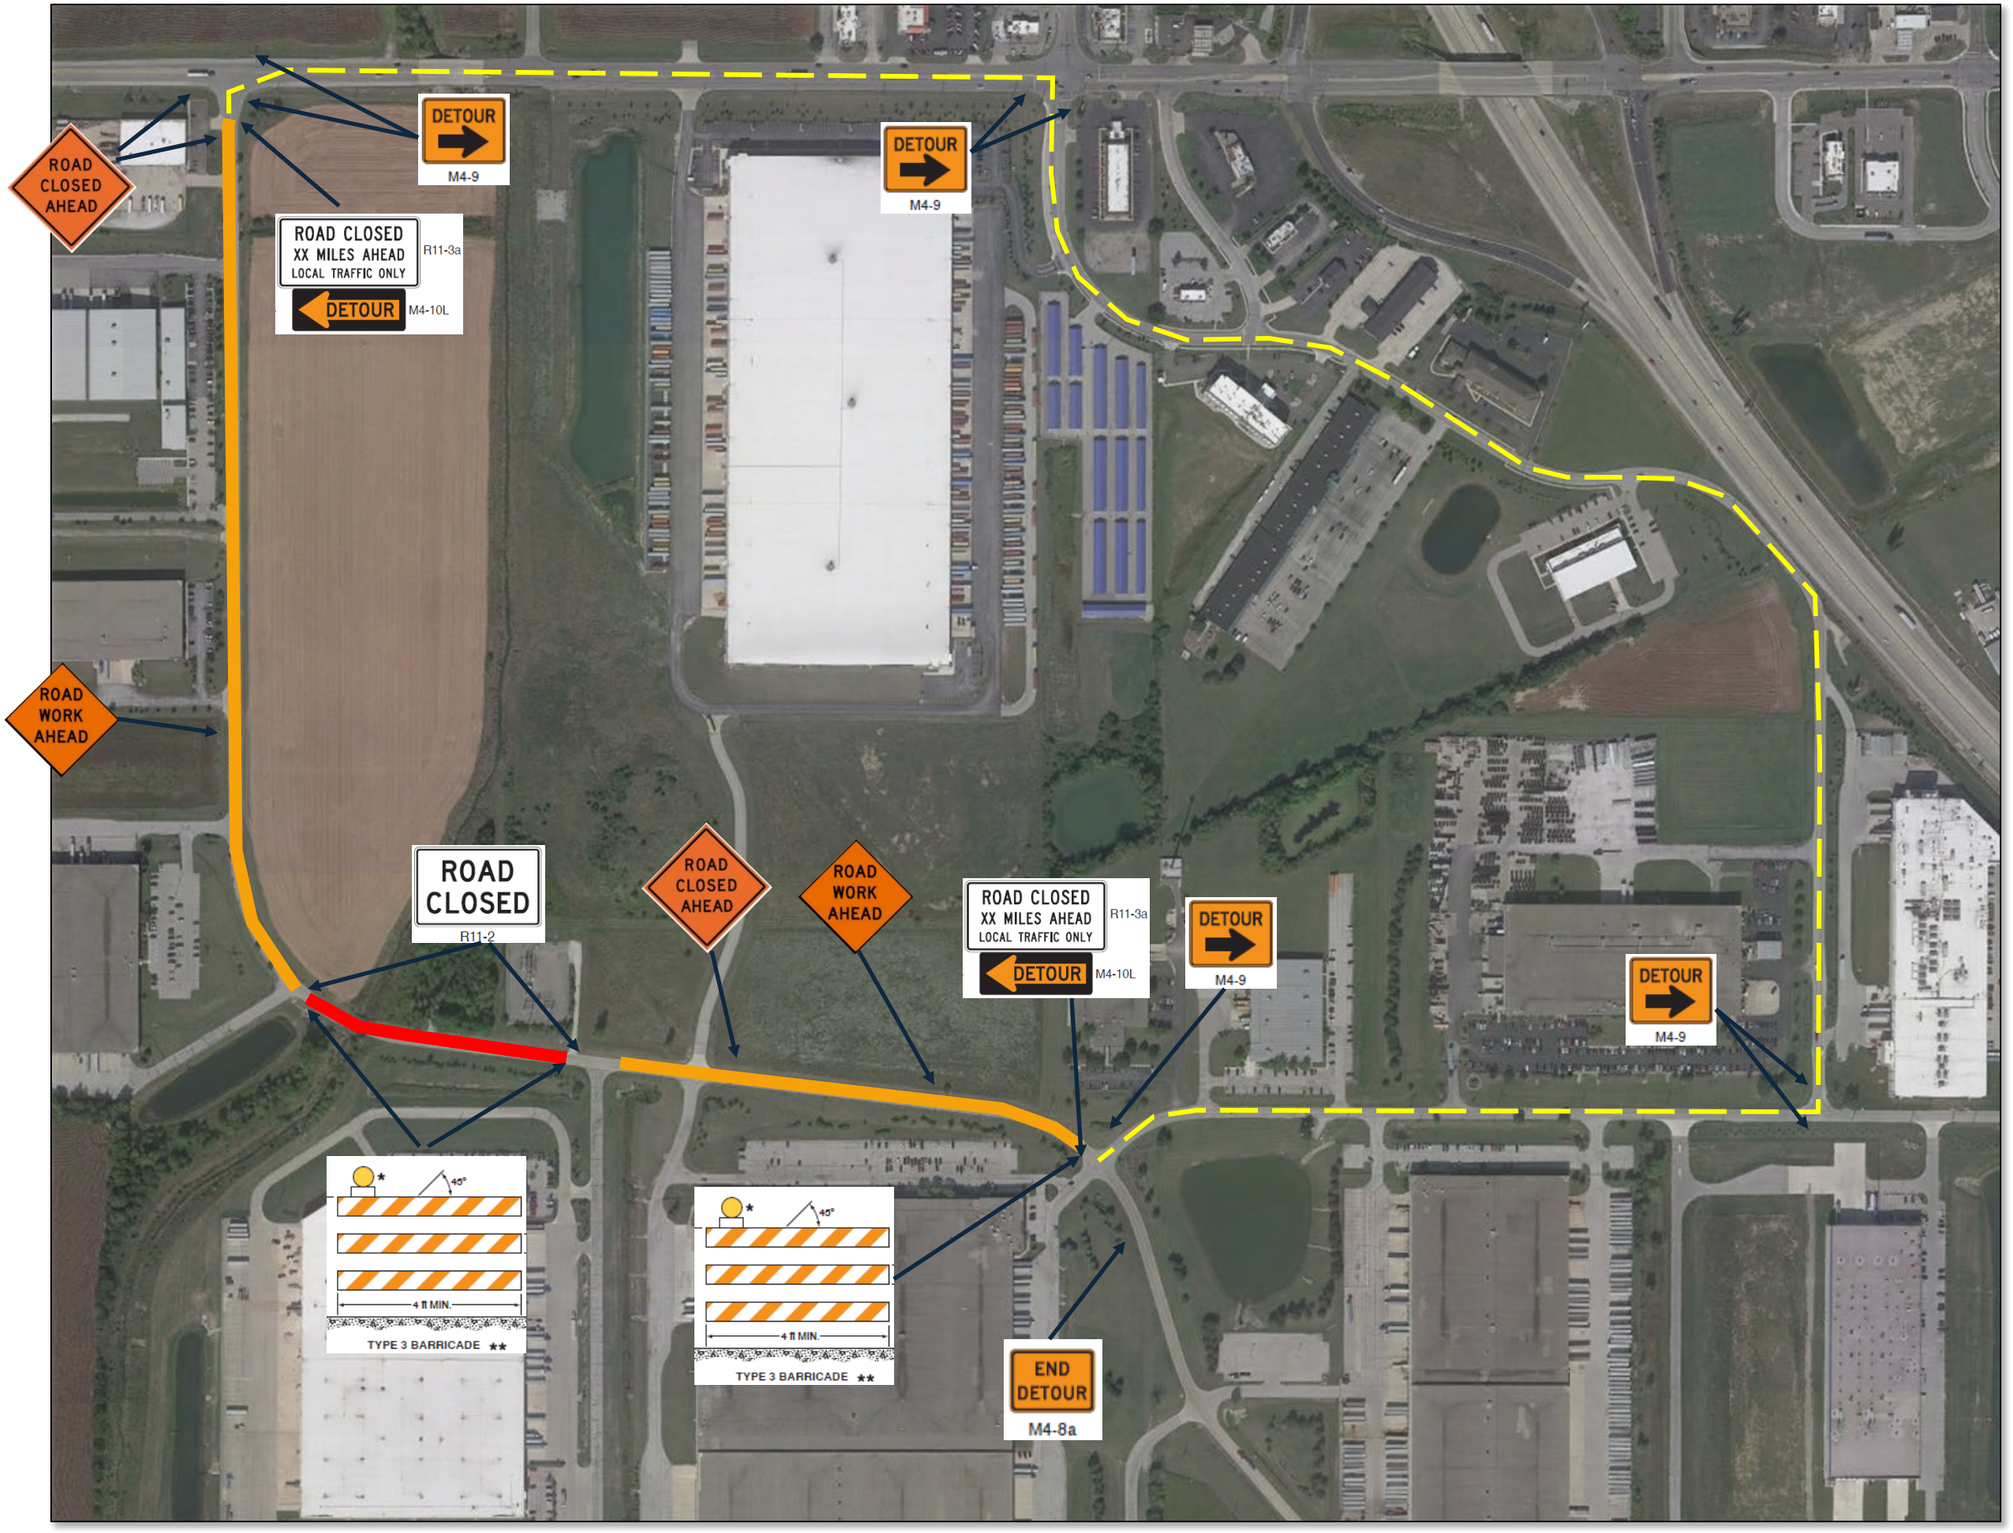
ROAD CLOSED AHEAD
DETOUR
M4-9
ROAD CLOSED
XX MILES AHEAD
LOCAL TRAFFIC ONLY
R11-3a
DETOUR
M4-10L
DETOUR
M4-9
ROAD WORK AHEAD
ROAD CLOSED
R11-2
ROAD CLOSED AHEAD
ROAD WORK AHEAD
ROAD CLOSED
XX MILES AHEAD
LOCAL TRAFFIC ONLY
R11-3a
DETOUR
M4-10L
DETOUR
M4-9
DETOUR
M4-9
45°
4 ft MIN.
TYPE 3 BARRICADE **
45°
4 ft MIN.
TYPE 3 BARRICADE **
END DETOUR
M4-8a