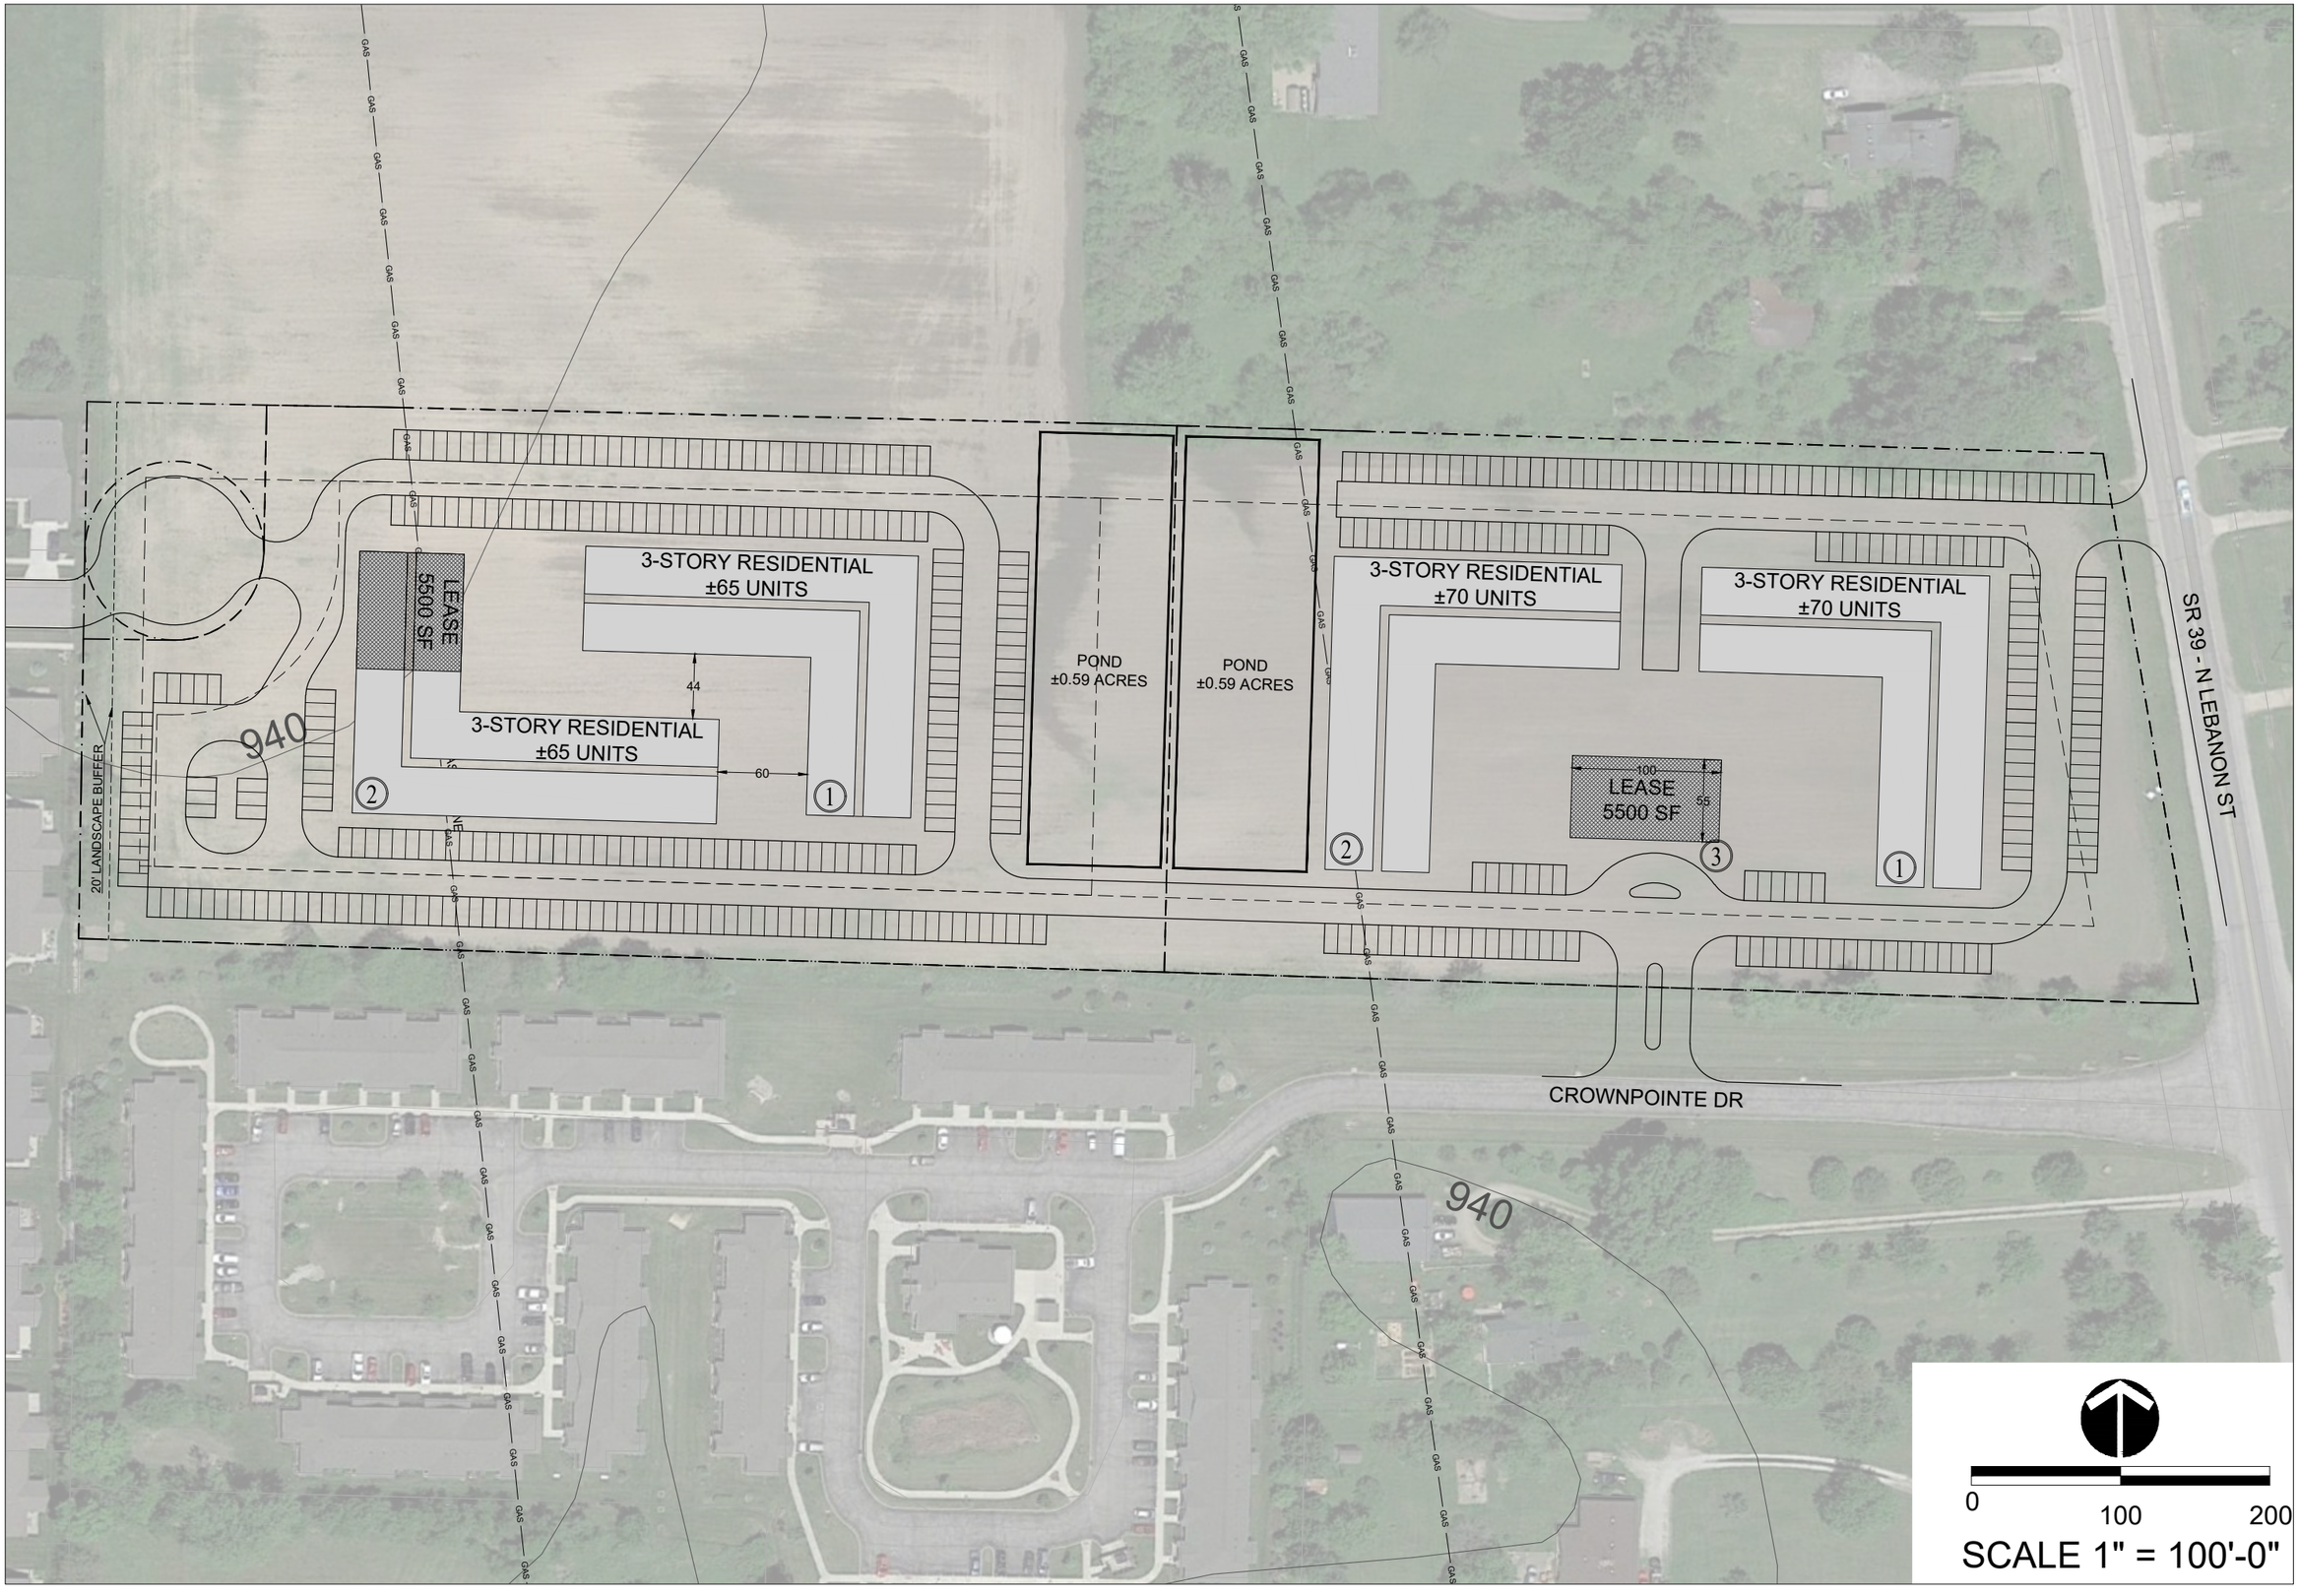

L E E
AND ASSOCIATES
4200 N LAMAR BLVD
SUITE 150
AUSTIN, TX 78756
(512) 345-8477
www.leeandassociates.net

the NRP group

DATE	
PROJ. NO.	2/26/21
FILE NAME	2732
XREF	
XREF	2732 BASE 1

LEBANON MULTIFAMILY

LEBANON, INDIANA

AERIAL OVERLAY

THIS DRAWING IS NOT FOR REGULATORY APPROVAL, OR CONSTRUCTION

CSP-2