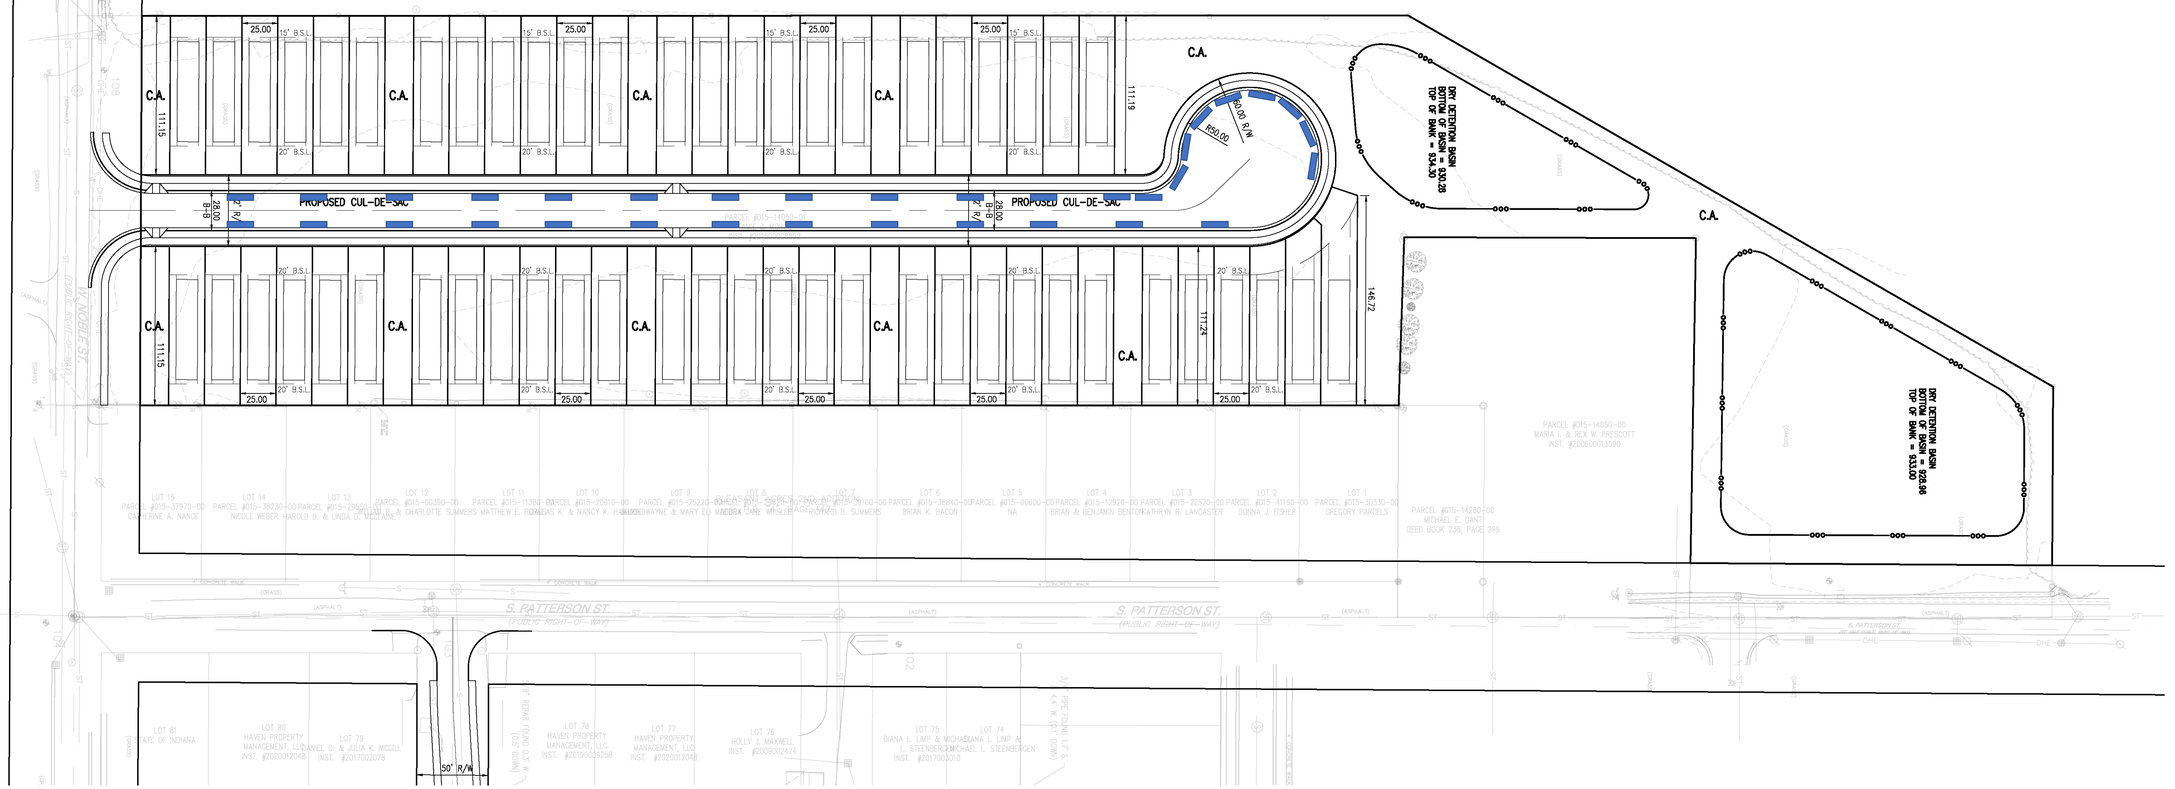

54 LOTS

54 LOTS (25' Lot Width)

ACREAGE

TOTAL: 7.11

COMMON AREA: 1.95

NOBLE STREET DEVELOPMENT SITE LAYOUT

LEBANON, INDIANA
MARCH 29, 2021

GRAPHIC SCALE

0' 50' 100' 150'

(IN FEET)

HWC ENGINEERING

Plot Date: Mar 29, 2021 Plot Time: 12:32pm File Name: W:\11th Street Development\2021-043 11th Street Dev- Ash St Cottages & Noble St Dev\Design\CAD\Exhibit\21043 Site Plan.dwg, Layout: 24x36 - Noble By: cjames